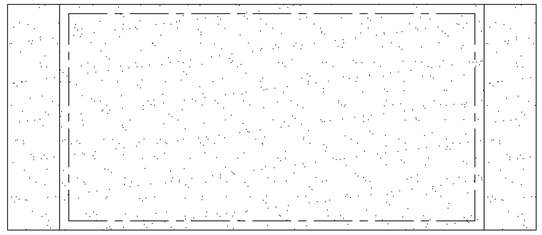

ROOF PLAN

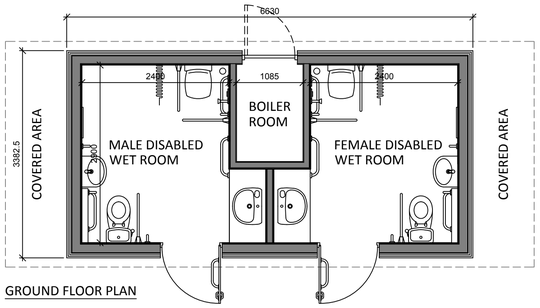


GROUND FLOOR PLAN

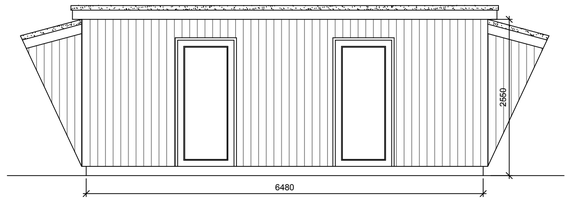


FRONT ELEVATION

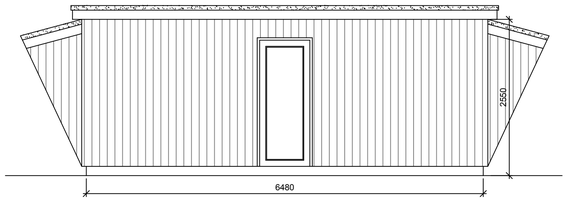


REAR ELEVATION




SIDE ELEVATION

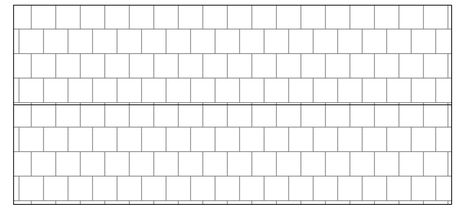

ROOF PLAN - GLAMPING POD

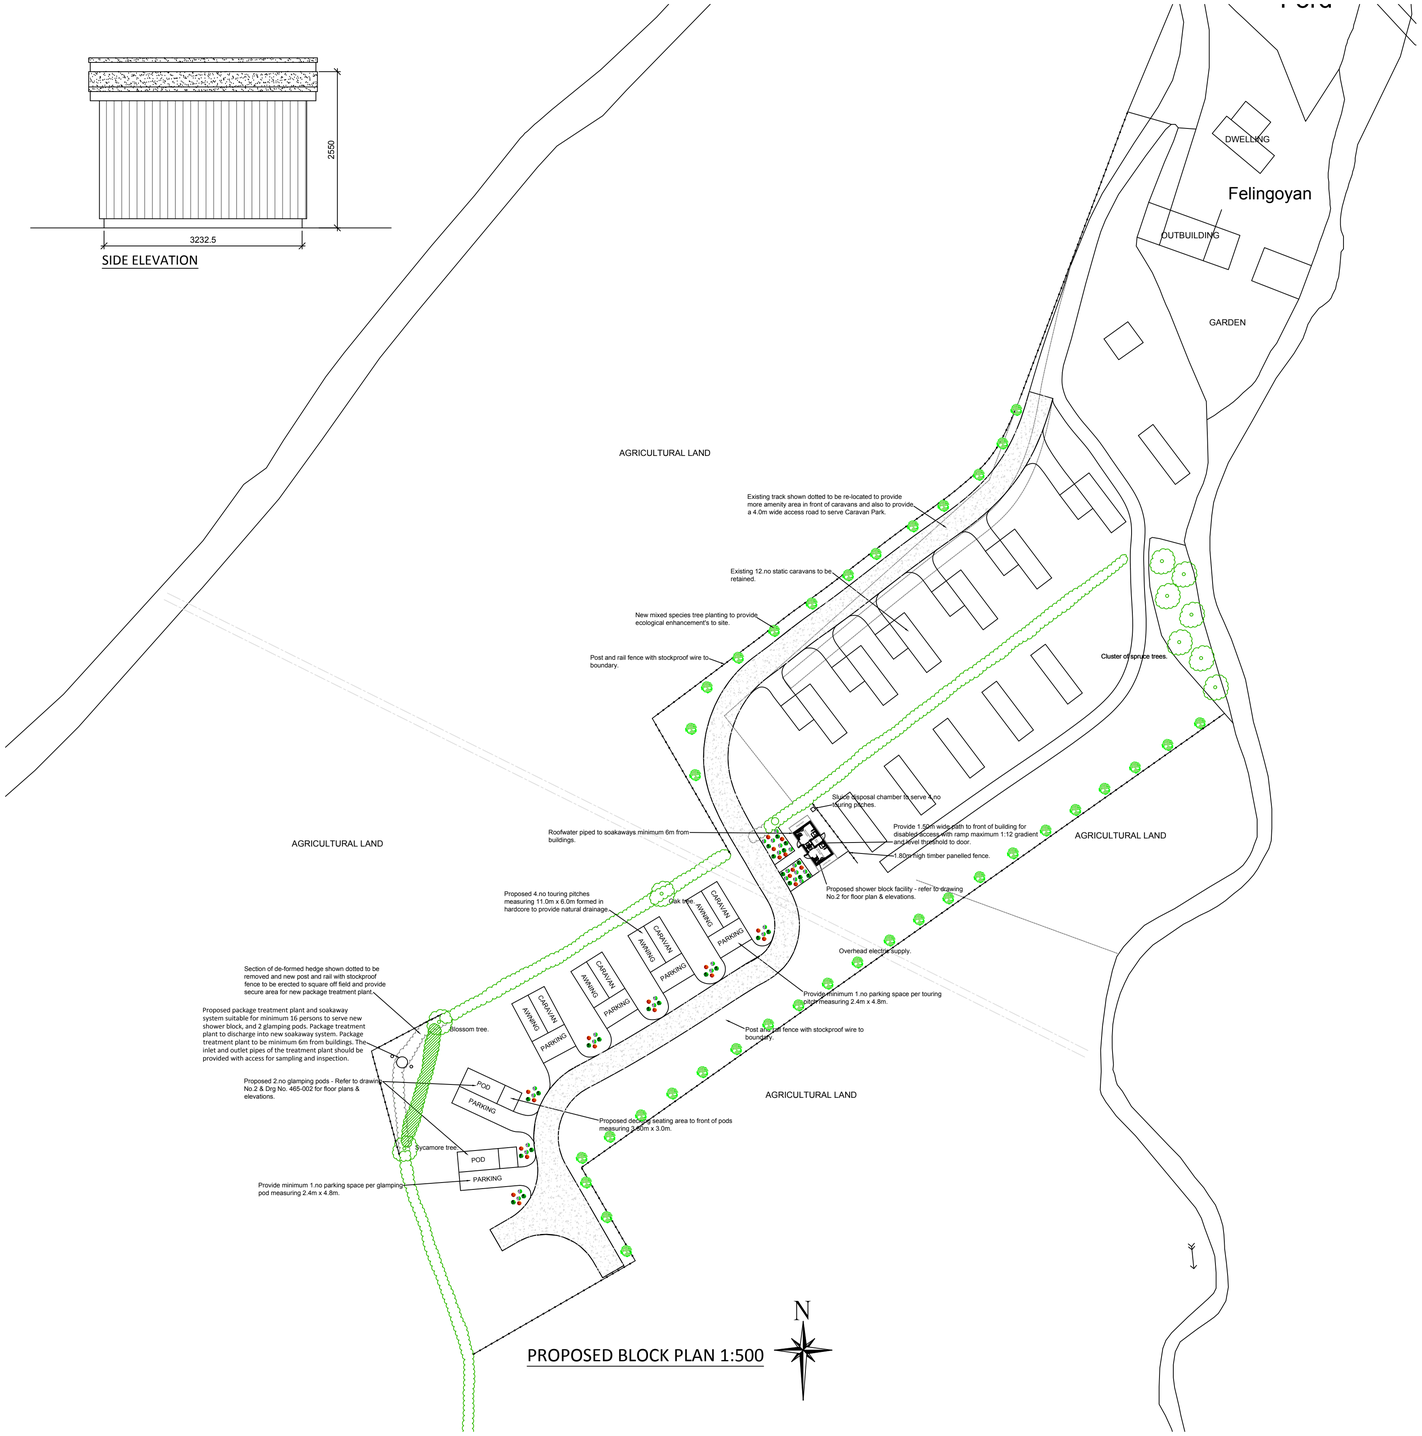


PROPOSED BLOCK PLAN 1:500


ARCHITECTURAL SERVICES

Llys y cwmwd, Llanrhystud, Aberystwyth, Ceredigion, SY23 5ED
01974 272363 / 07969 115919
morgan 528@btinternet.com / gareth_flynn@yahoo.co.uk


| | | | |
|---|---|---|---|
| Project Title | Proposed extension to existing Caravan Park to include 4.no touring pitches and 2.no glamping pods at Gogoyan Farm, Llanddewi Brefi, Tregaron, Ceredigion, SY25 6NZ. | | |
| Drawing Title | Proposed Shower Block Building & Glamping pods - Floor Plans, Elevations, Roof Plan & Proposed Block Plan. | | |
| Scale<br>1:500&1:1250@A1 | Drawn by<br>GF | Date<br>29/04/19 | Drawing No<br>2 |