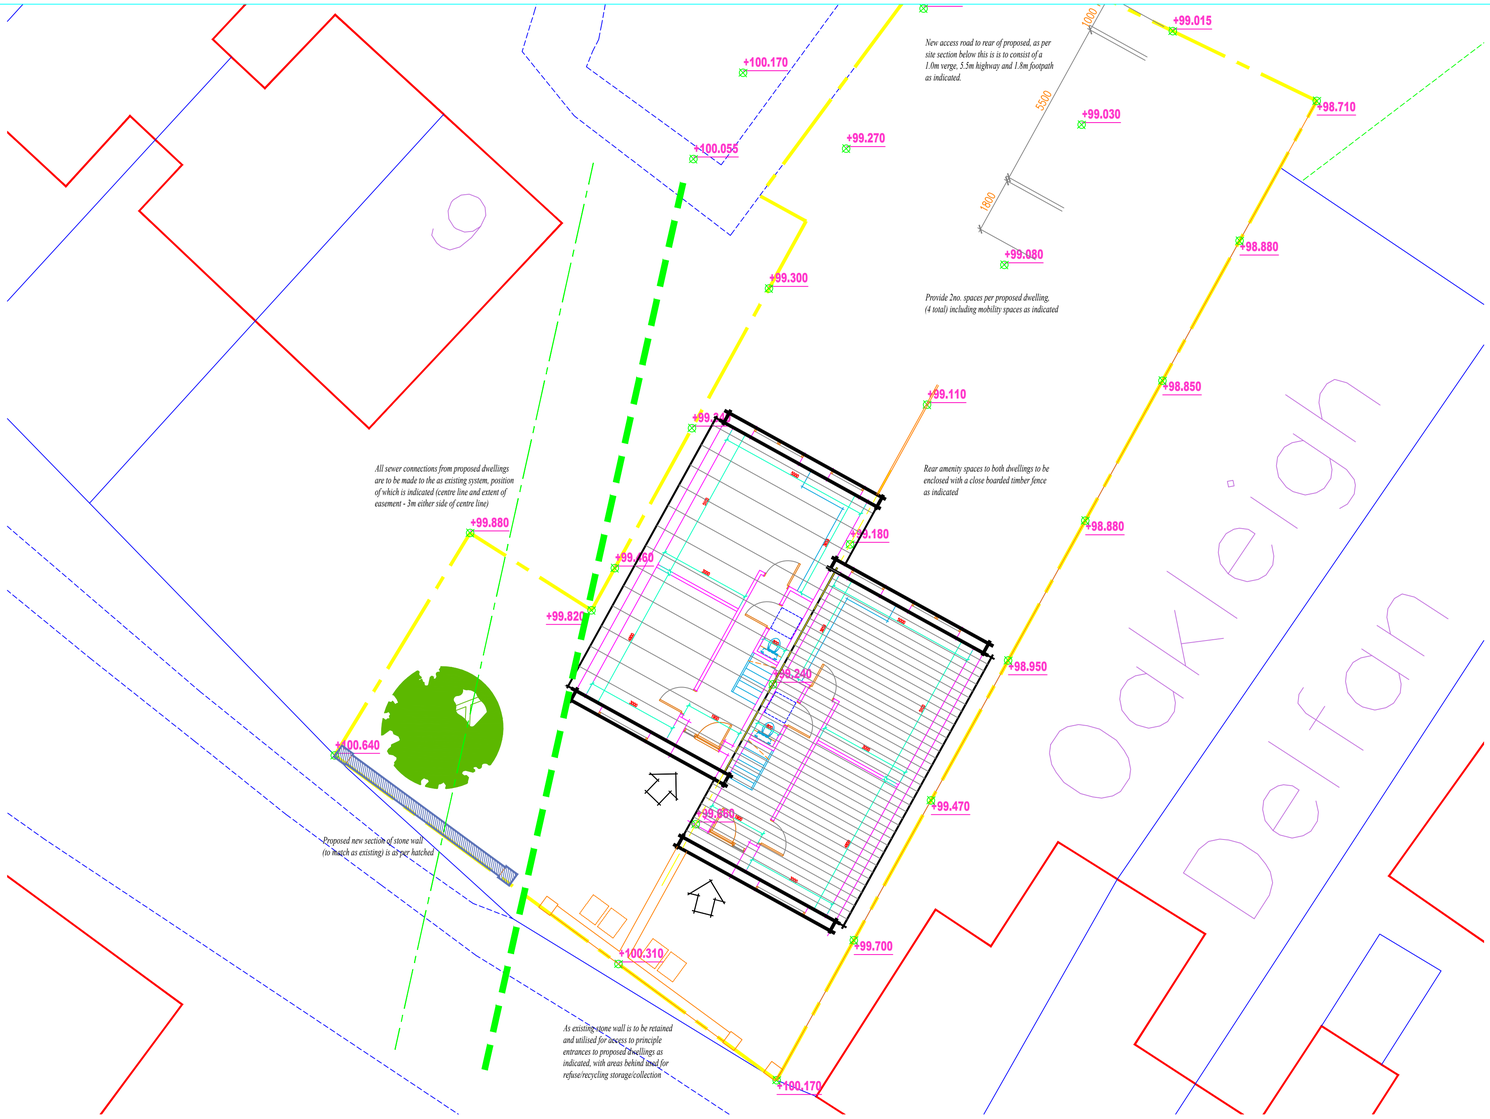

Proposed Site/Roof Plan @ 1:100 scale

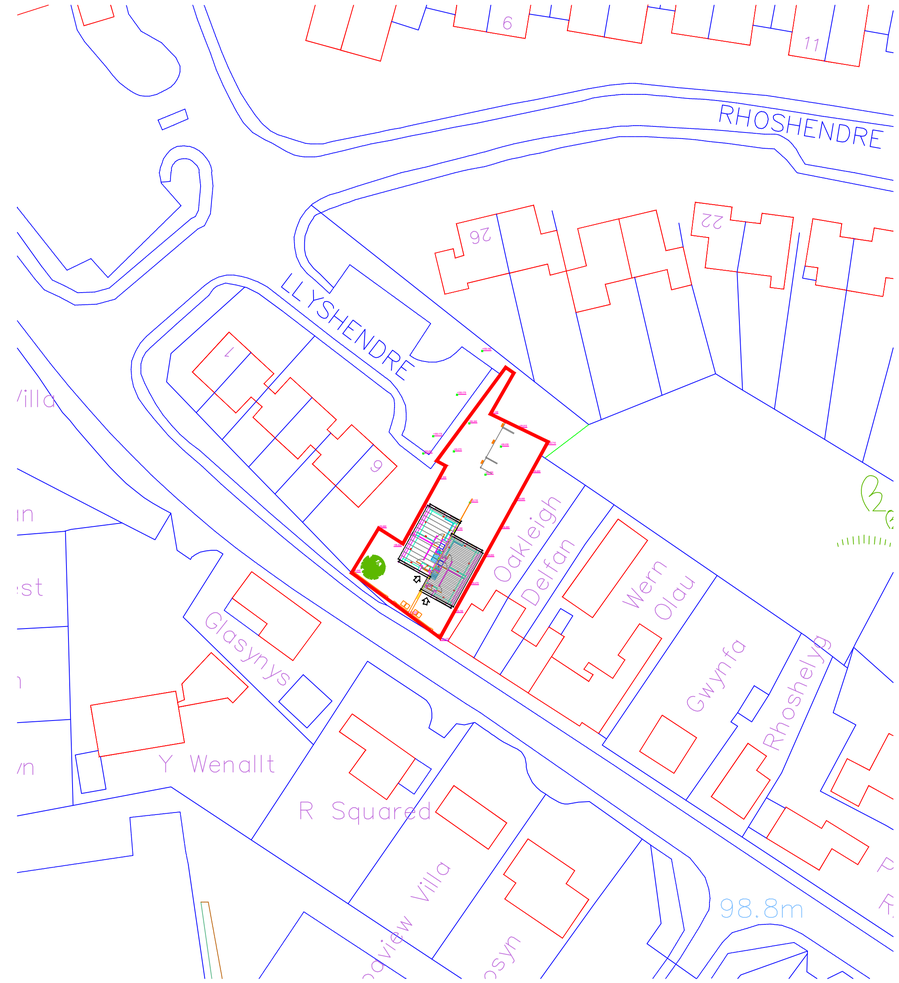

Proposed Site Block Plan @ 1:500 scale

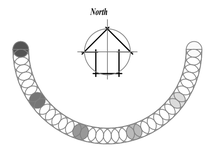

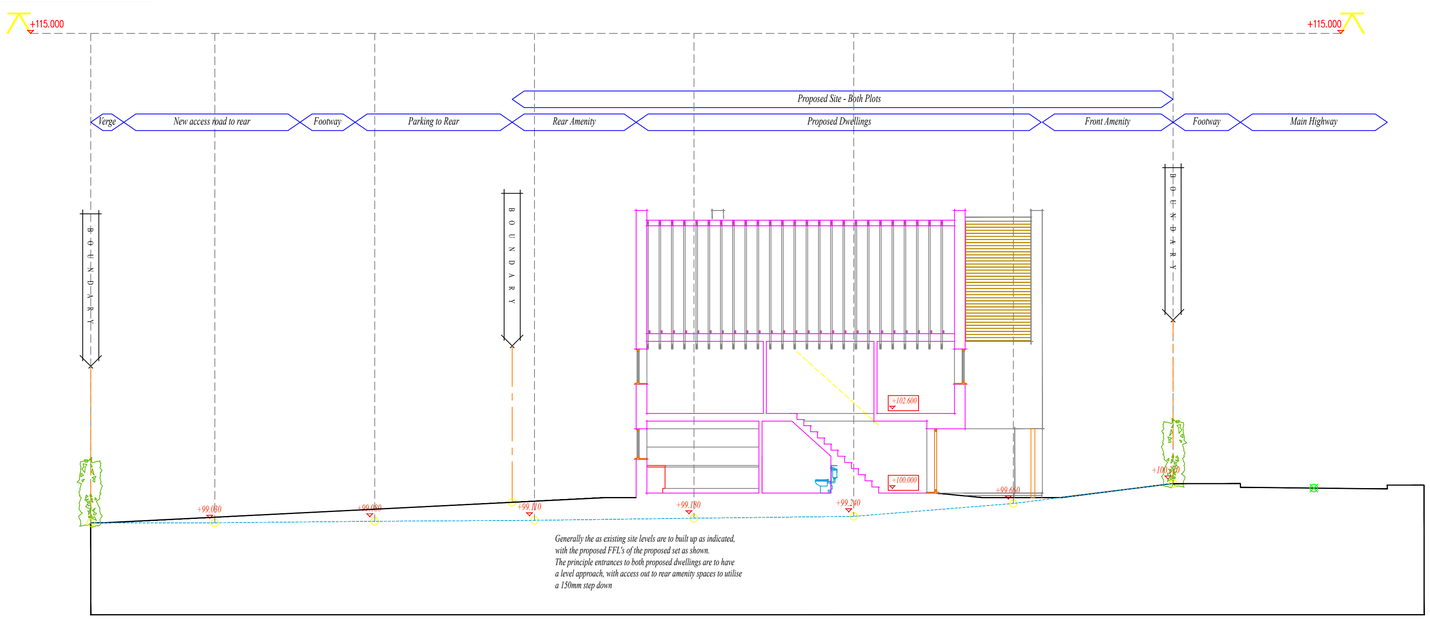

Proposed Site Section @ 1:100 scale

Trioni-Architecture Ltd
Mathew Tench RIBA tel: 01970 880406 mob: 07866 481086
Mark Bedder MCSE tel: 01974 282262 mob: 07811 335474
Keith Chandler MBIAT tel: 01970 611289 mob: 07890 553623

swydd
Proposed Residential Scheme at vacant plot, Llys Hendre, Aberystwyth

for Mr D. Ford

teitl / title
Proposed Scheme Drawings - Site/Roof/ Block plan

sheet size	graddfa / scale	math / type
A1	1:100/500	proposal

gan / by	dyddiad / date	rhif / dwg no.
MB	29/02/2016	T-1008.P02

©